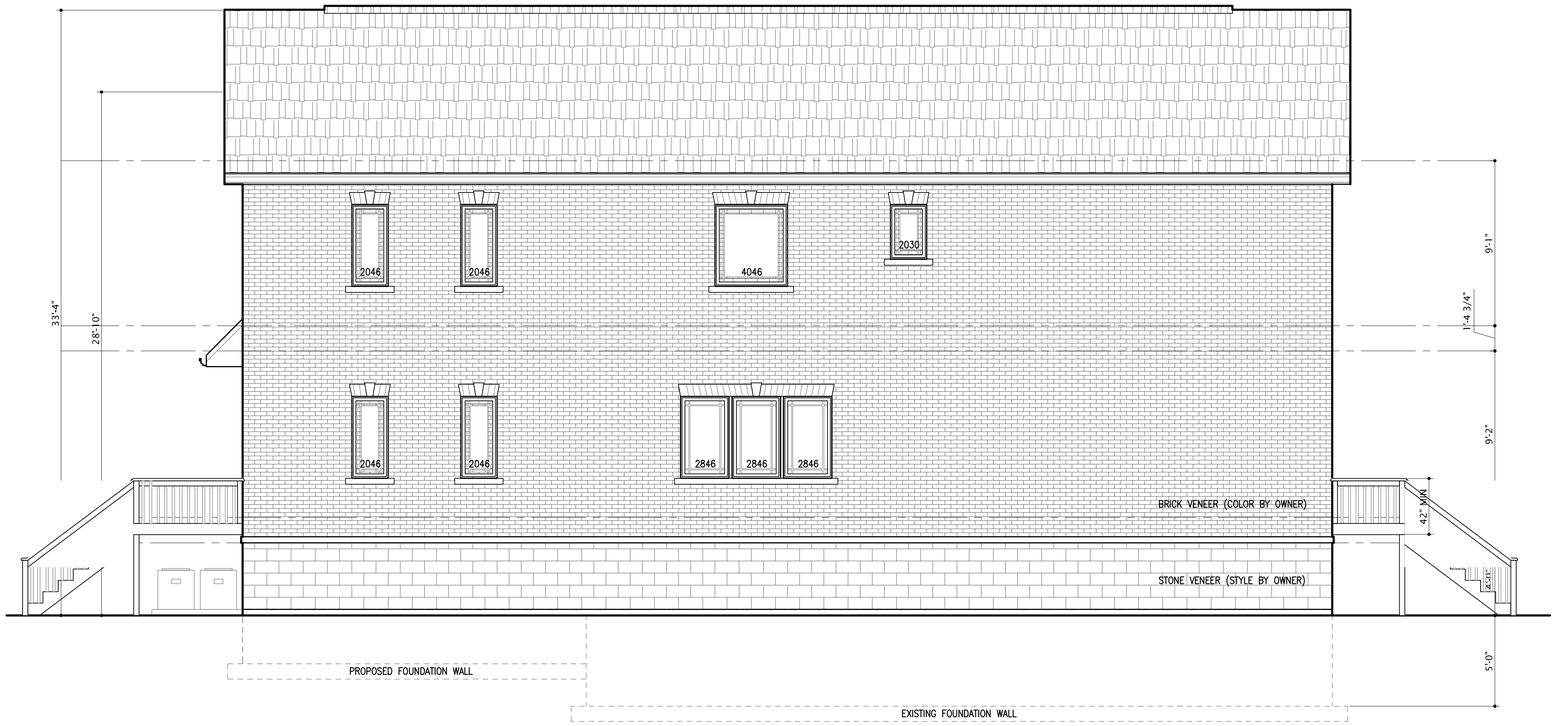

EAST ELEVATION

SCALE: 1/4" = 1'-0"

FRONT ELEVATION

SCALE: 1/4" = 1'-0"

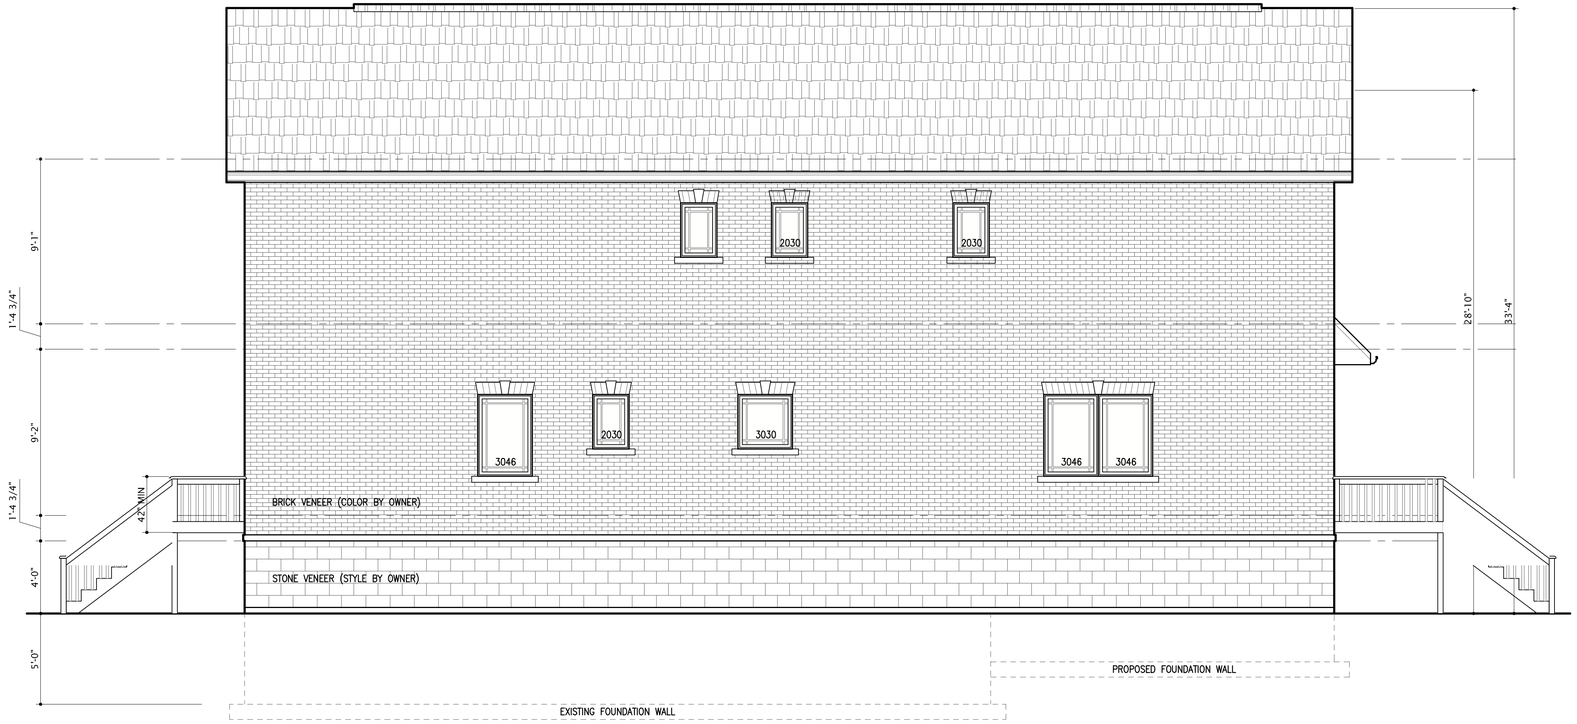

WEST ELEVATION

SCALE: 1/4" = 1'-0"

REAR ELEVATION

SCALE: 1/4" = 1'-0"

KB PARTNERSHIP

419 HARRISON ST.
OAK PARK, IL. 60304

tel: (708) 948-7332
fax: (708) 575-3004
@: wedothat@kbpartnership.com

ARCHITECTURAL CONSULTANT
DESIGN 21, Co. Inc.
Van Tomaras
1016 W. Madison Street
Chicago, IL 60607

PROJECT NAME

NEW REMODEL SEHWAIL ADDITION

PROJECT ADDRESS

2034 W. SUMMERDALE AV.
CHICAGO, ILLINOIS 60625

SHEET TITLE

BUILDING ELEVATIONS

ISSUE

1	OWNER APPROVED
DATE:	05/11/2008
2	ISSUED FOR BIDS
DATE:	08/27/2008
3	STOP WORK ORDER ISSUED
DATE:	12/12/2008

REVISIONS

1	
2	
3	

NOTICE

This drawing is the sole property of KBP, Inc., and is protected under US copyright law and the Architectural Works Protection Act of 1990. The copy of this drawing and/or distribution to unauthorized personnel or construction of the structure depicted herein without express written consent of KBP, Inc., would constitute infringement of KBP, Inc. The recipient of this drawing acknowledges and agrees that the ownership of the drawing and all other right, title, and interest therein, including without limitation, all rights under US Copyright and other intellectual property law, are retained by KBP, Inc.
COPYRIGHT © 2008
ALL RIGHTS RESERVED

SHEET NUMBER

A.04

G:\KBP_PROJECTS\Chicago - 2034 W. Summerdale\2034 W. Summerdale_Base_Rev.to Permit_REV.1.dwg
12/29/2008 6:13 PM